



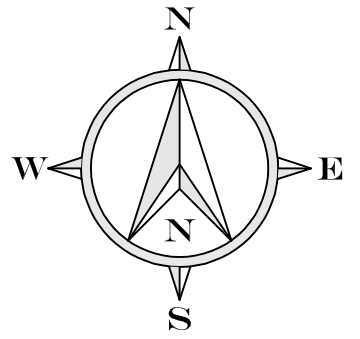

RESTHAVEN DR

BEACON AVE

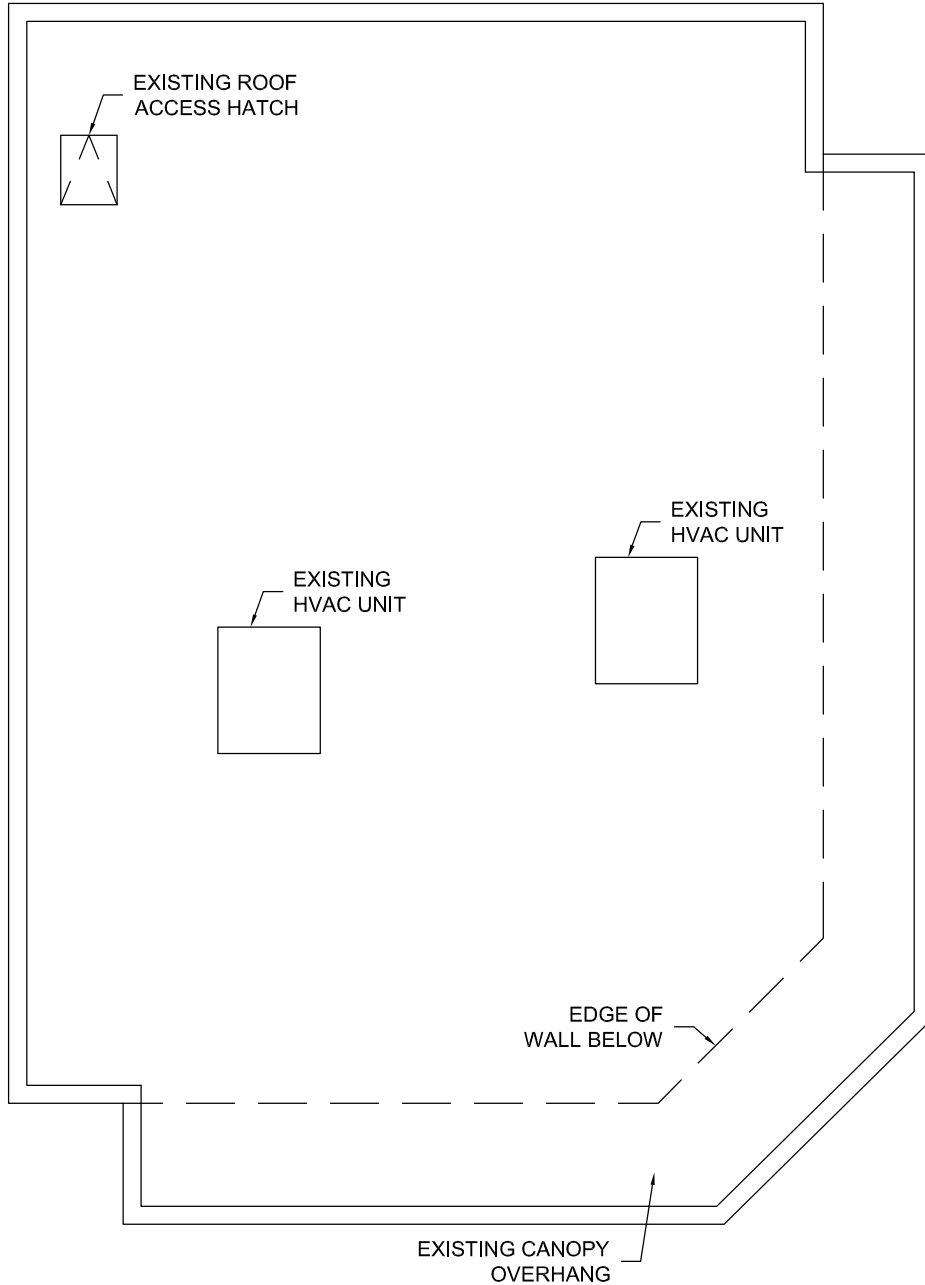

826 King Street North, Unit 20
Waterloo, Ontario, N2J 4G8
www.witzeldyce.com

PROJECT

SHERWIN-WILLIAMS

2328 BEACON AVE

SIDNEY, BC

DRAWING

ROOF PLAN

PROJECT NO.

17437-100

DATE

SEPTEMBER 2026

SCALE

AS NOTED

DRAWING NO.

A2.0

Certified Drawing for 4TR RTU_Cooling

Project: Sherwin Williams Sidney BC
Prepared By:

02/12/2026
09:43AM




UNIT	STD. UNIT WEIGHT*		CORNER WEIGHT (A)		CORNER WEIGHT (B)		CORNER WEIGHT (C)		CORNER WEIGHT (D)		C.G.			HEIGHT
	LBS.	KG.	LBS.	KG.	LBS.	KG.	LBS.	KG.	LBS.	KG.	X	Y	Z	
50FE**04	437	198	110	50	107	49	108	49	112	51	36 5/8 [930]	23 9/16 [598]	18 1/2 [470]	
50FE**05	498	226	136	62	124	56	114	52	125	57	35 1/2 [902]	22 3/8 [568]	18 1/4 [464]	
50FE**06	511	232	139	63	127	58	117	53	128	58	35 1/2 [902]	22 3/8 [568]	18 1/4 [464]	
50FE**07	562	255	154	70	137	62	127	58	143	65	35 [889]	22 1/2 [572]	19 1/2 [495]	

* STANDARD UNIT WEIGHT IS WITHOUT ELECTRIC HEAT AND WITHOUT PACKAGING.
FOR OTHER OPTIONS AND ACCESSORIES, REFER TO THE PRODUCT DATA CATALOG.



THIS DOCUMENT IS THE PROPERTY OF CARRIER CORPORATION AND IS DELIVERED UPON THE EXPRESS CONDITION THAT THE CONTENTS WILL NOT BE DISCLOSED OR USED WITHOUT CARRIER CORPORATION'S WRITTEN CONSENT.


SUBMISSION OF THESE DRAWINGS OR DOCUMENTS DOES NOT CONSTITUTE PART PERFORMANCE OR ACCEPTANCE OF CONTRACT.

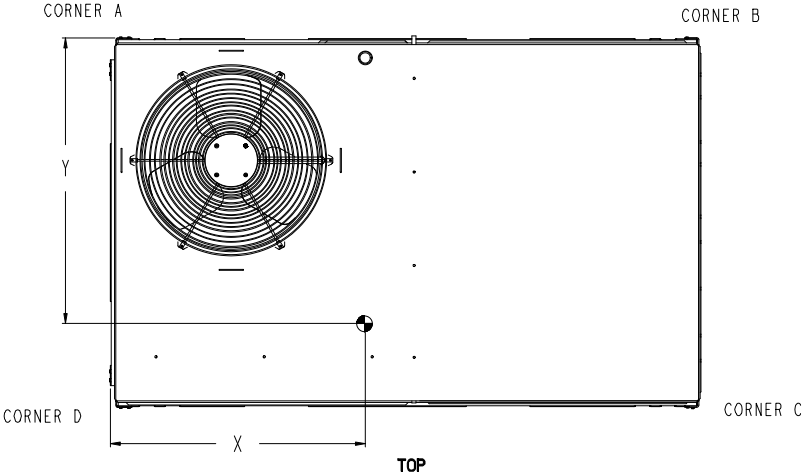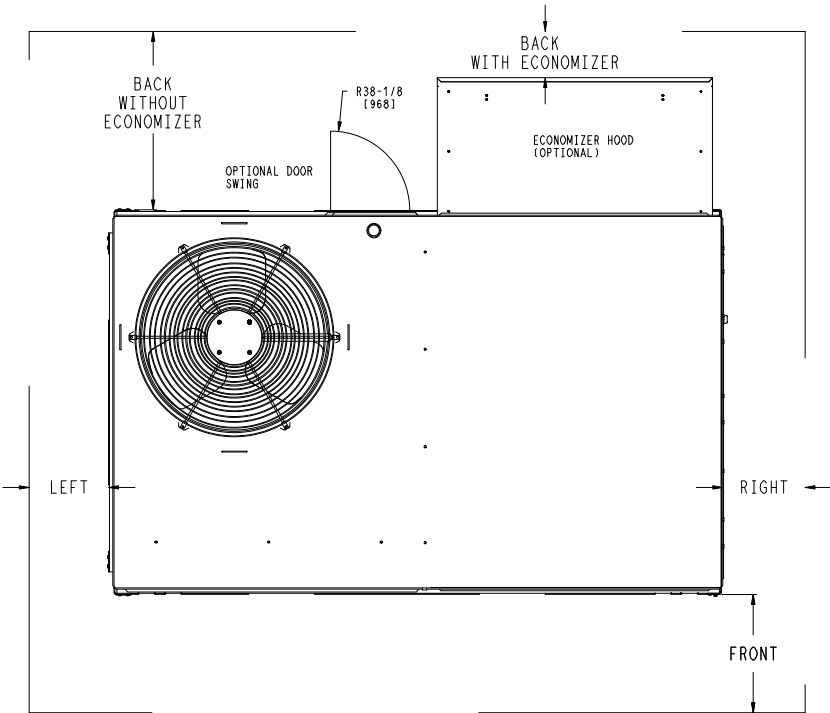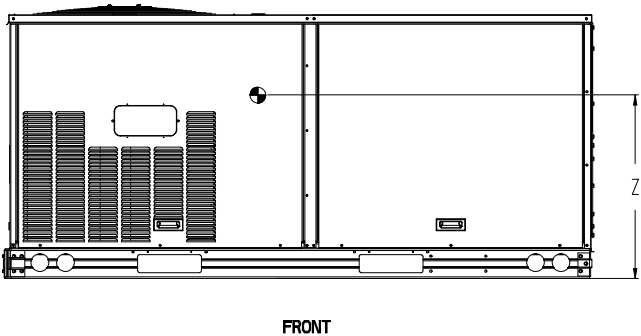

NOTE:
1. FOR ALL MINIMUM CLEARANCES LOCAL CODES OR JURISDICTIONS MAY PREVAIL.

SURFACE	SERVICE WITH:		OPERATING CLEARANCE
	CONDUCTIVE BARRIER	NONCONDUCTIVE BARRIER	
FRONT	48 [1219mm]	36 [914mm]	18 [457mm]
LEFT	48 [1219mm]	42 [1067mm]	18 [457mm]
BACK W/O HOOD	48 [1219mm]	42 [1067mm]	18 [457mm]
BACK W/HOOD	36 [914mm]	36 [914mm]	18 [457mm]
RIGHT	36 [914mm]	36 [914mm]	18 [457mm]
TOP	72 [1829mm]	72 [1829mm]	72 [1829mm]

ITC CLASSIFICATION U.S. ECCN:NSR	SHEET 2 OF 3	DATE 11/20/23	SUPERCEDES -	50FE 04-07 SINGLE PACKAGE ELECTRICAL COOLING WITH ELECTRIC HEAT	48TC006965	REV -
-------------------------------------	-----------------	------------------	-----------------	---	------------	----------

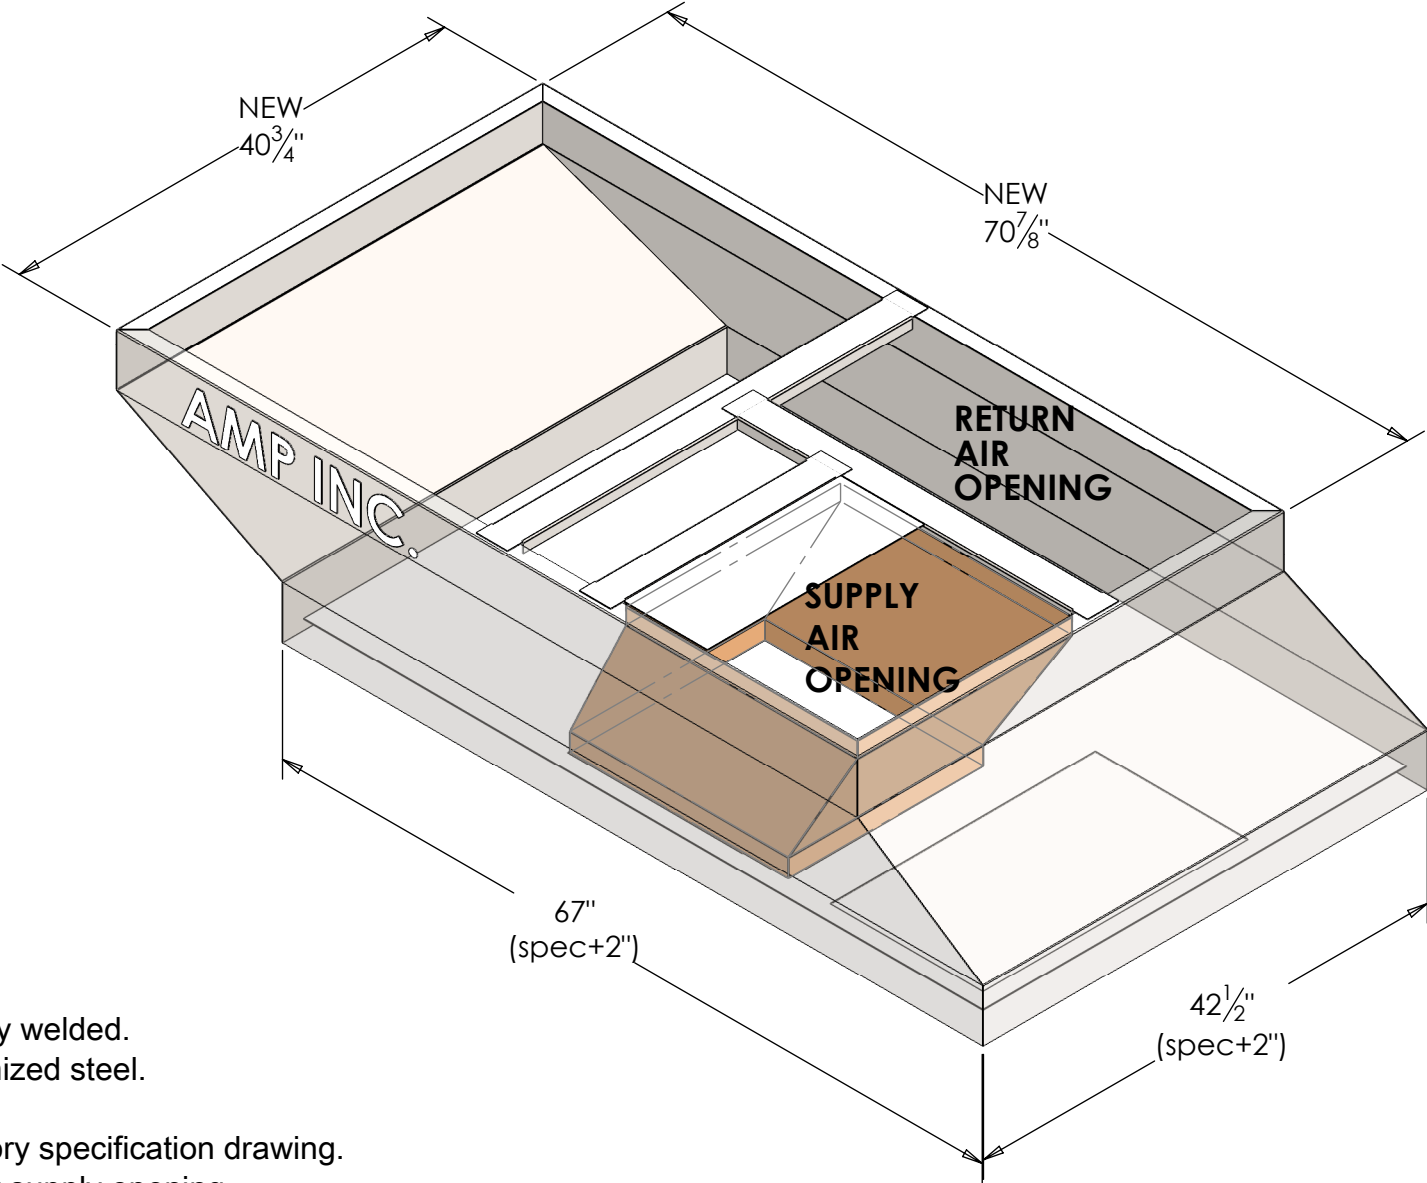

FEATURES

- Curb adapter fully welded.
- 16 Gauge galvanized steel.
- Insulated.
- 2" Added to factory specification drawing.
- Existing and new supply opening connected with transition ductwork.
- Gasket package provided.

AMP PROMATIC INC.				TITLE: WSC048E(SPEC+2) TO 50FE-A05			
MATERIAL			NAME	DATE	SIZE	DWG. NO. 35469	REV
		DRAWN	Taras T		A		
		CHECKED					
		ENG APPR.					
DO NOT SCALE DRAWING		MFG APPR.			WEIGHT: 145.89		SHEET 1 OF 2
		Q.A.					